


Tongue Ramp - Layout *Top View*

Build 1 Scale 1" = 1'-0"

COLLEGE OF FINE ARTS
School of Theatre Film & Television

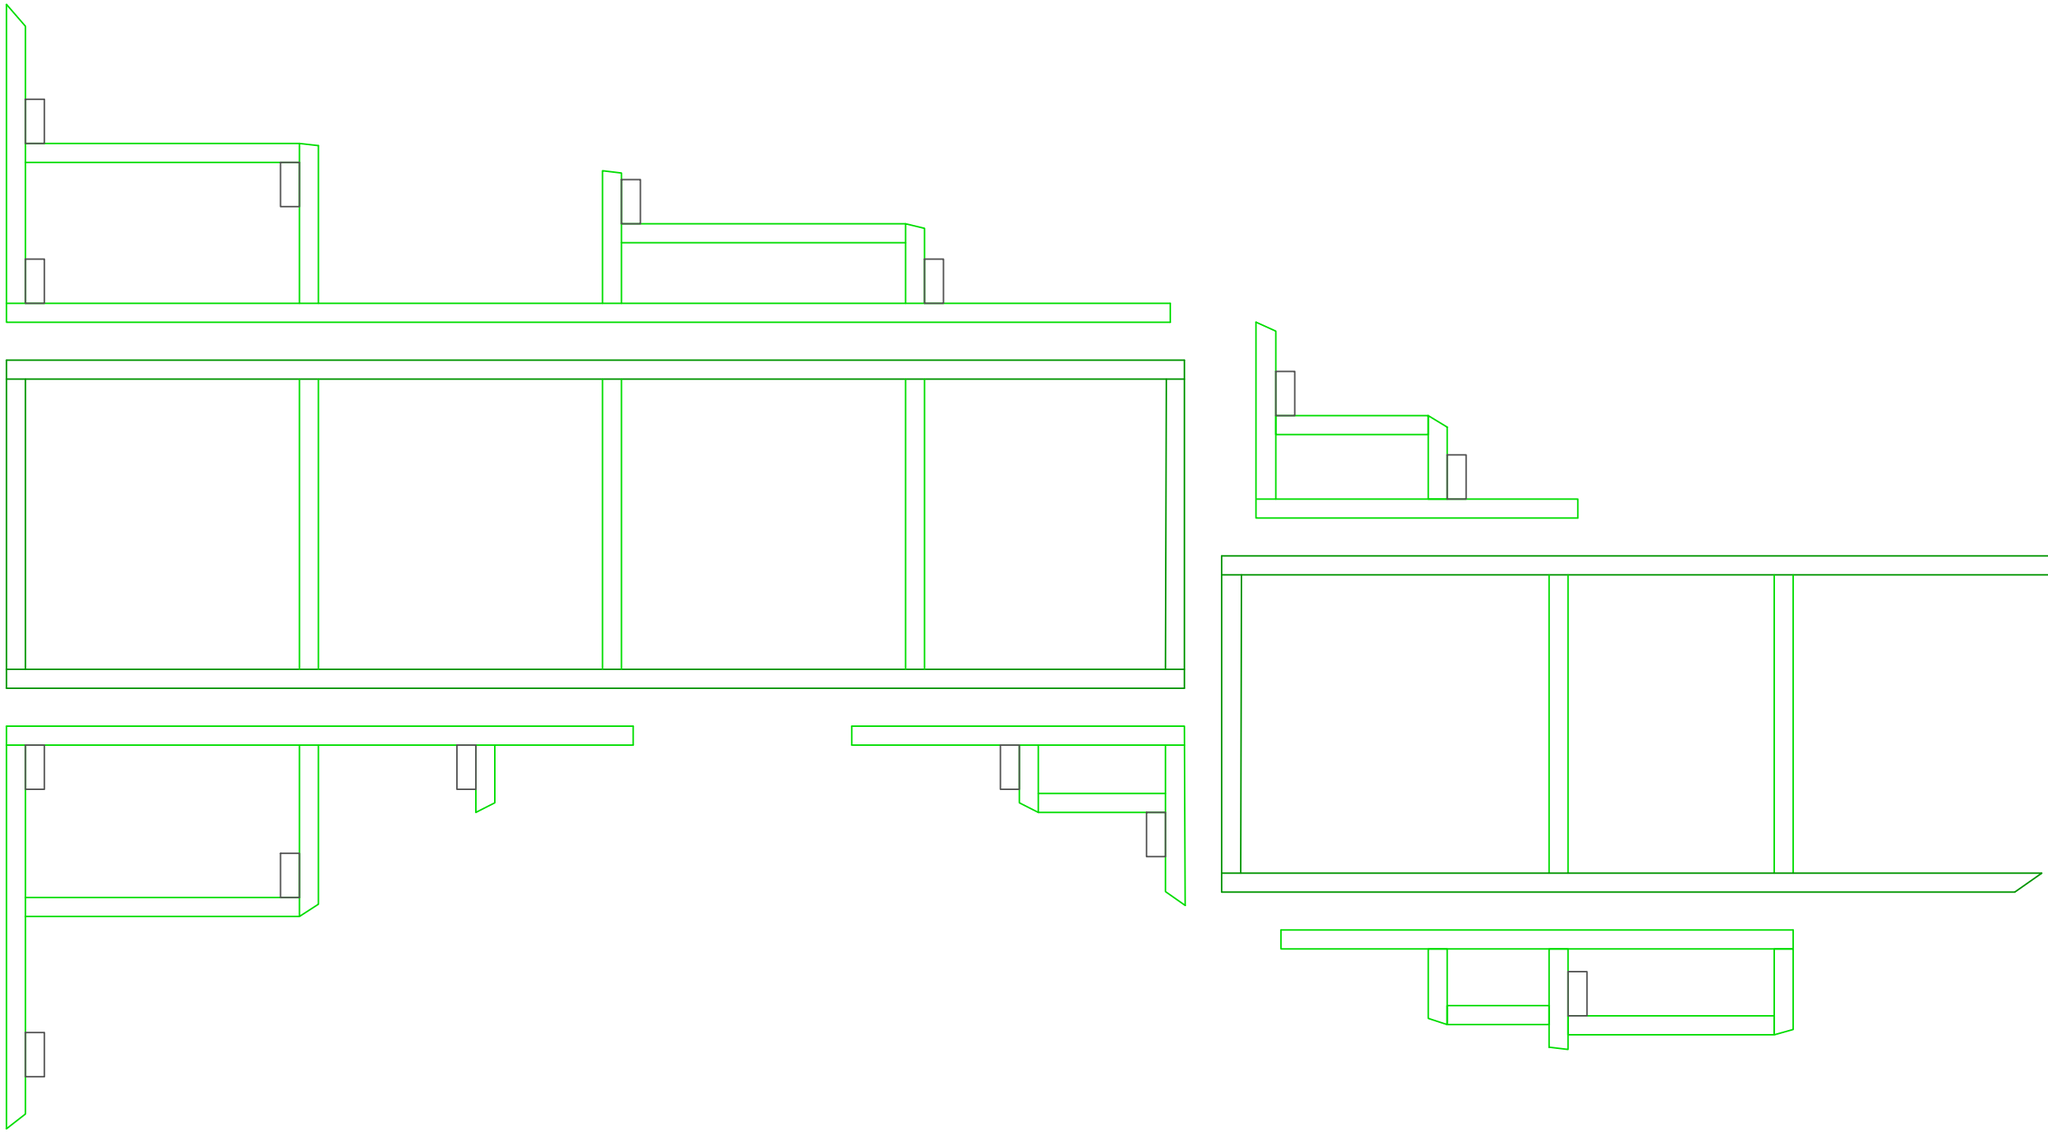

LINE STYLE KEY

STEEL	FOAM	RIGGING	MOULD	MISC.

2x4	1X	2x	1/4"	1/2"	3/4"

GENERAL NOTES:

2x12 will be the main part of the ramp. Plugs will be 2x4.

Ask R. Baheshone if you have any questions.

Scenic Designer:
Irene Nguyen

Technical Director:
Anna Fountain


Drafted By:
Riley Baheshone


Date:
08/17/2026

Venue:
Marroney Theatre

Unit Name:
Tongue Ramp

PLATE

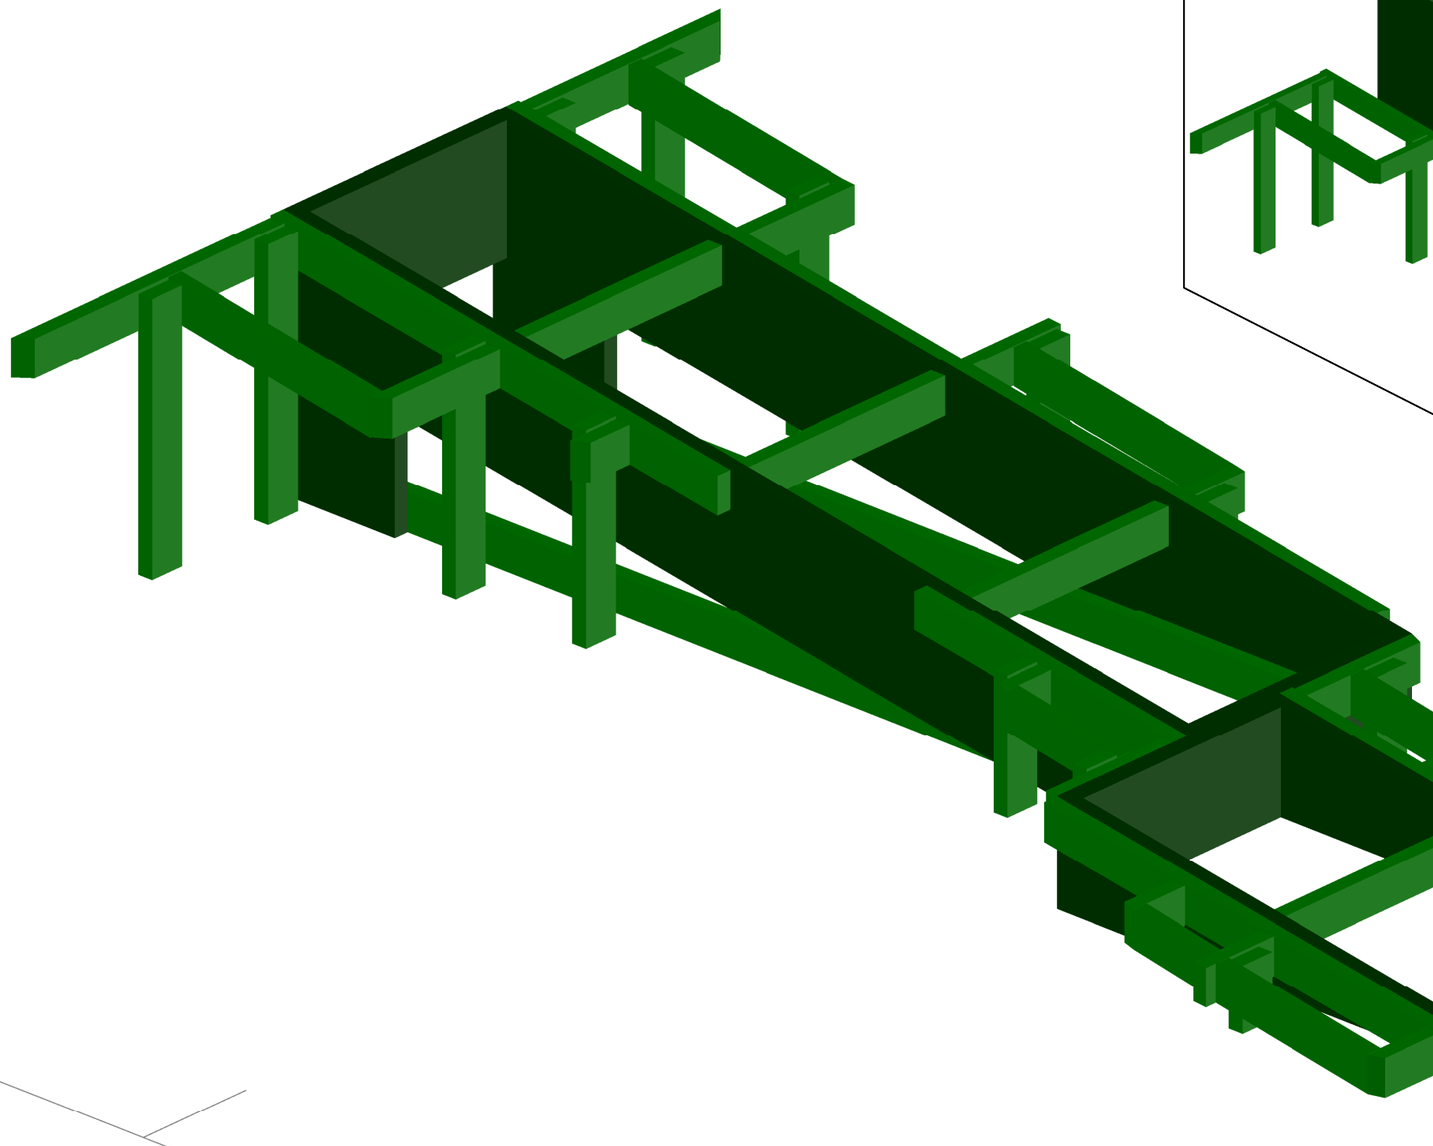


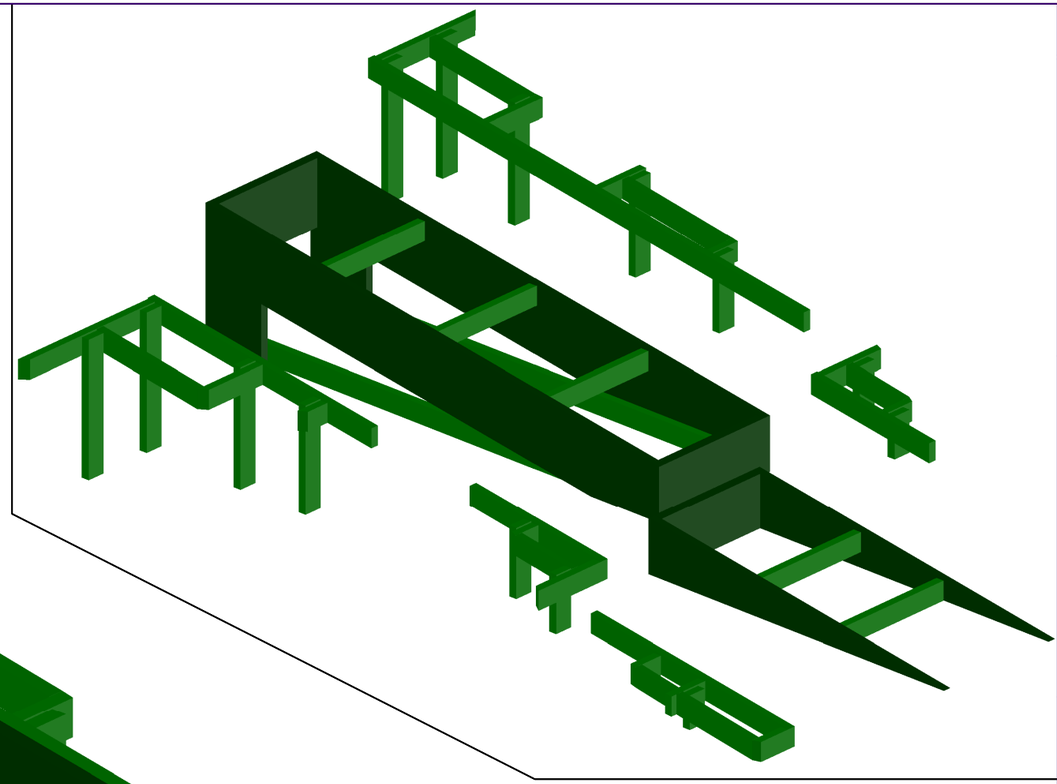

Tongue Ramp - Layout *Top View*

Build 1 Scale $\frac{3}{4}$" = 1'-0"

COLLEGE OF FINE ARTS
School of Theatre Film & Television

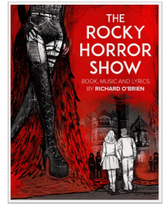

LINE STYLE KEY

STEEL	FOAM	RIGGING	FABRIC	MISC.		
2X4	1X3	LIDS	FACING	HIDDEN	NOTES	

GENERAL NOTES:

2x12 will be the main part of the ramp. Plugs will be 2x4.

Ask R. Baheshone if you have any questions.

Scenic Designer:
Irene Nguyen

Technical Director:
Anna Fountain


Drafted By:
Riley Baheshone


Date:
08/17/2026


Venue:
Marroney Theatre


Unit Name:
Tongue Ramp

PLATE

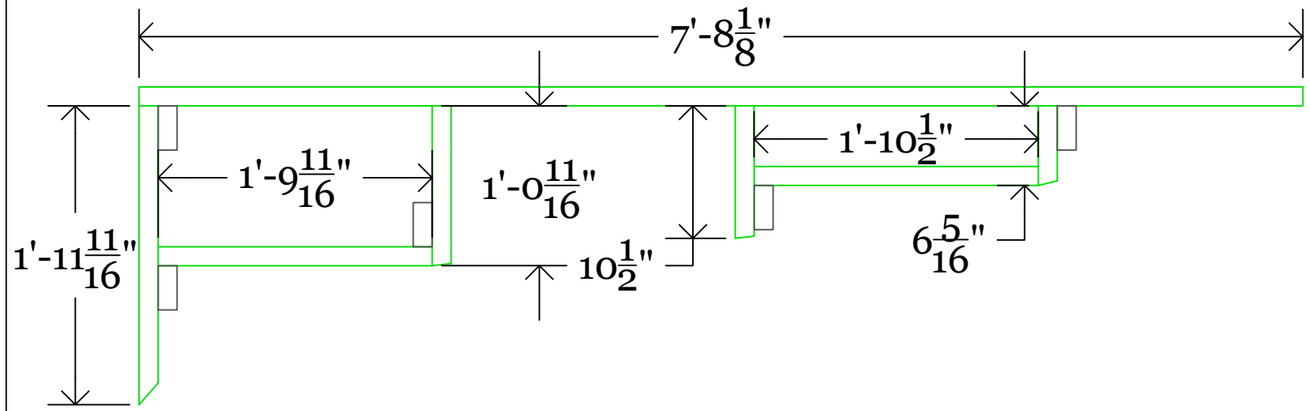

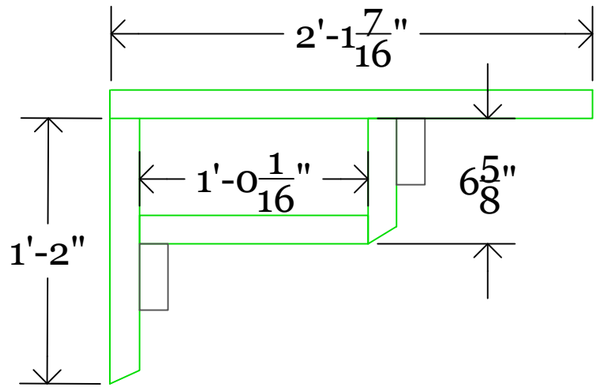


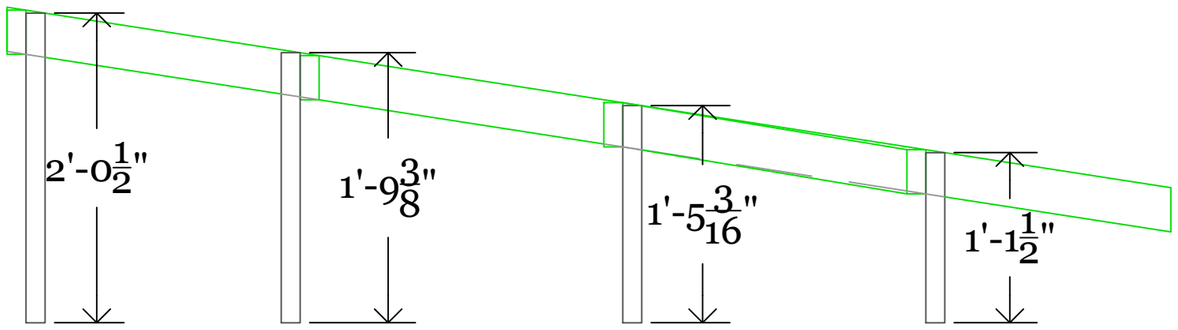

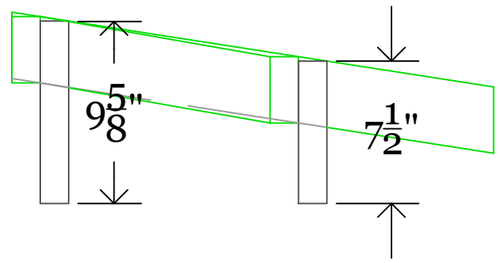


Tongue Plugs - With Legs *SL Side View*

Build 1 Scale 1" = 1'-0"

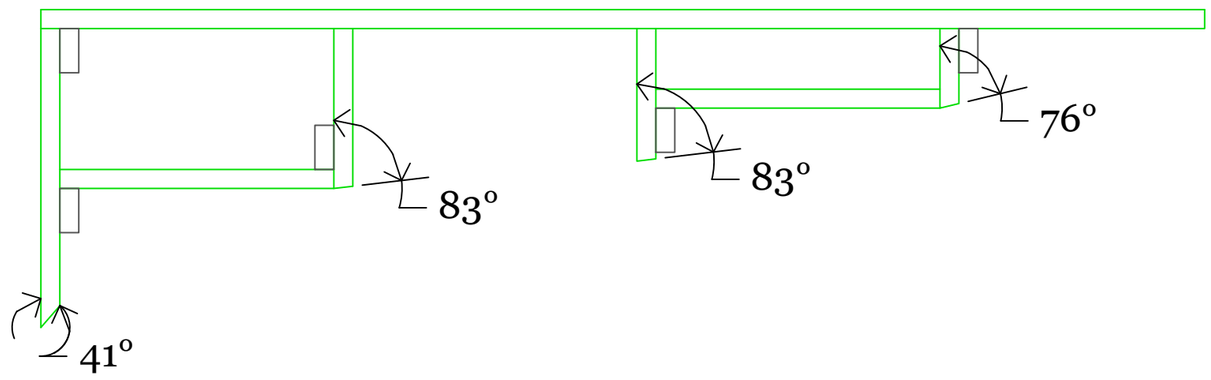

Tongue Plugs - With Legs *SL Side View*

Build 1 Scale 1 1/2" = 1'-0"

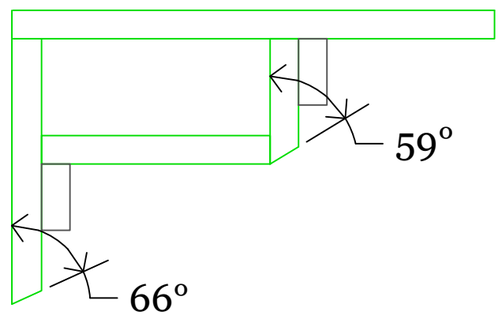

COLLEGE OF FINE ARTS
School of Theatre Film & Television



LINE STYLE KEY

STEEL	FOAM	RIGGING	MOULD	MISC.	
2x4	1X	2x	1/4"	1/2"	3/4"

GENERAL NOTES:

Please note the angle of the ramp.

All legs are drafted in black.

Ask R. Baheshone if you have any questions.

Scenic Designer: Irene Nguyen

Technical Director: Anna Fountain

Drafted By: Riley Baheshone


Date: 08/17/2026


Venue: Marroney Theatre

Unit Name: Tongue Plugs

PLATE


3 of 7

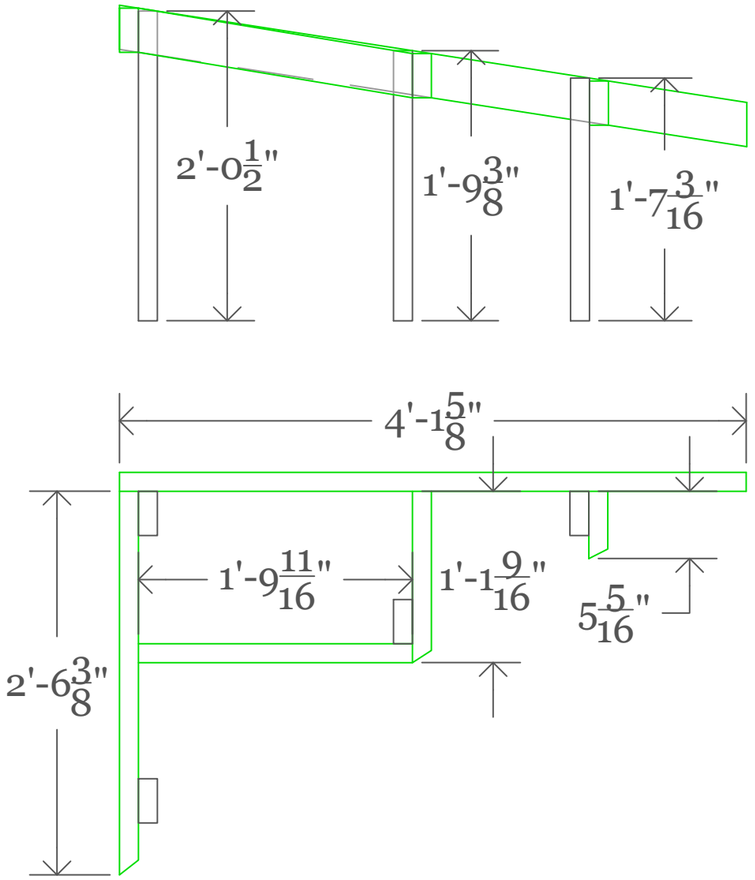


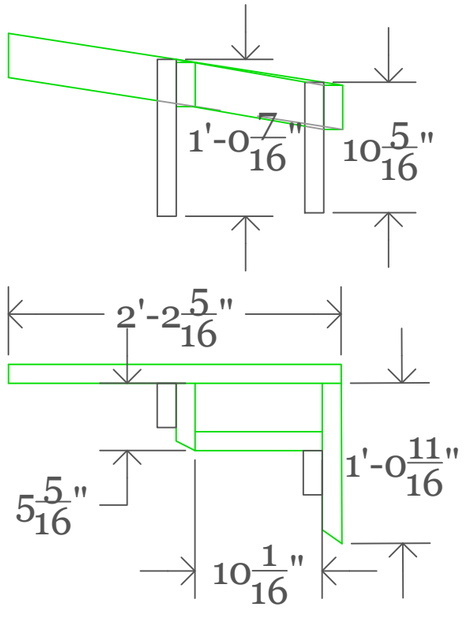

Tongue Plugs - With Legs *SR Side View*


Build 1 Scale 1" = 1'-0"

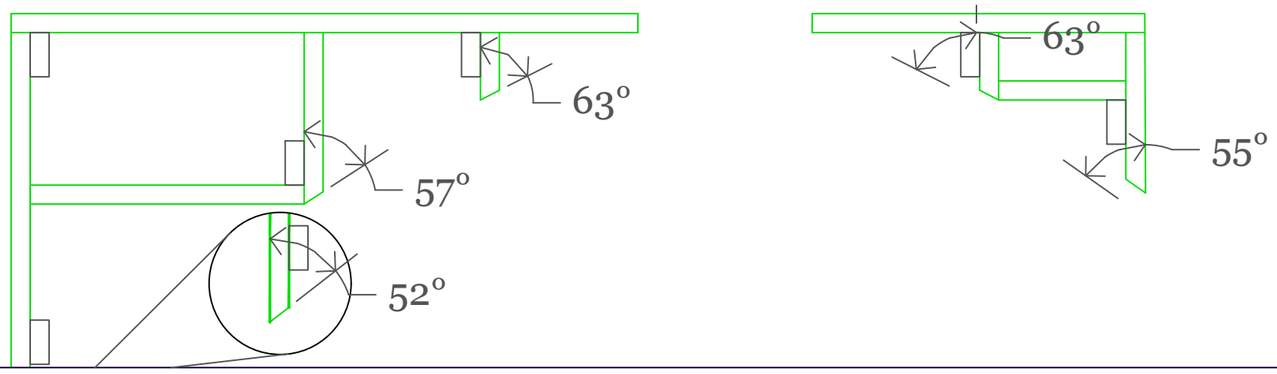

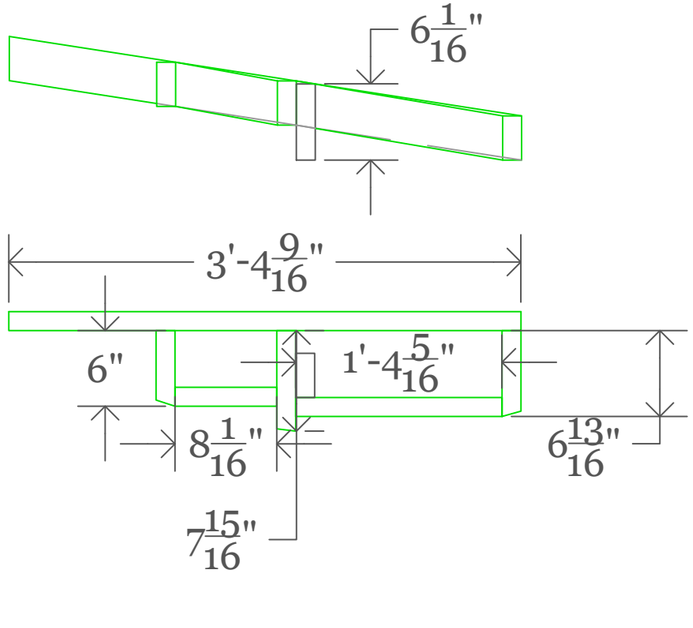


Tongue Plugs - With Legs *SR Side View*

Build 1 Scale 1" = 1'-0"

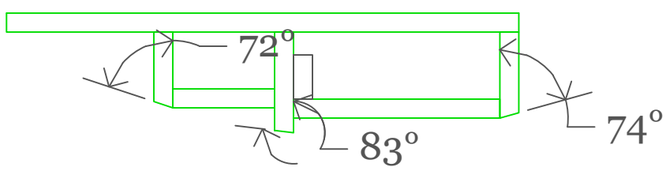

COLLEGE OF FINE ARTS
School of Theatre Film & Television

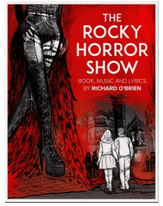

LINE STYLE KEY

STEEL	FOAM	RIGGING	MOULD	MISC.

2x4	1X	2x	1/4"	1/2"	3/4"

GENERAL NOTES:

Please note the angle of the ramp.

All legs are drafted in black.

Ask R. Baheshone if you have any questions.

Scenic Designer:
Irene Nguyen

Technical Director:
Anna Fountain

Drafted By:
Riley Baheshone


Date:
08/17/2026


Venue:
Marroney Theatre


Unit Name:
Tongue Plugs

PLATE

4 of 7

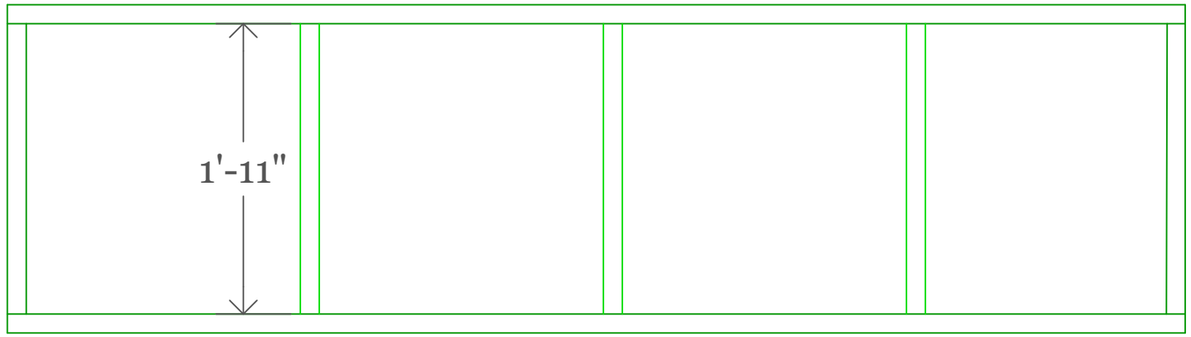

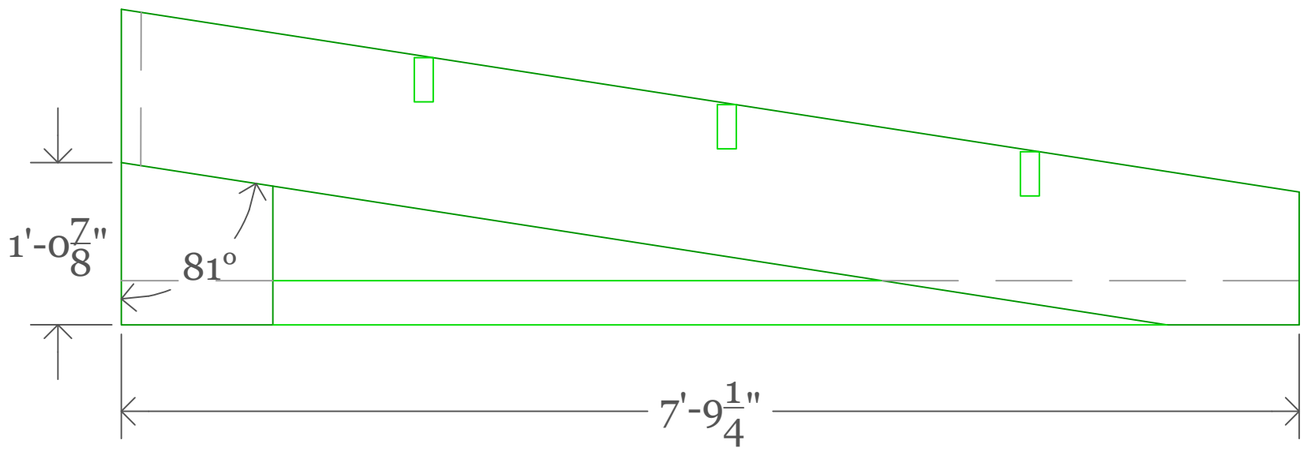


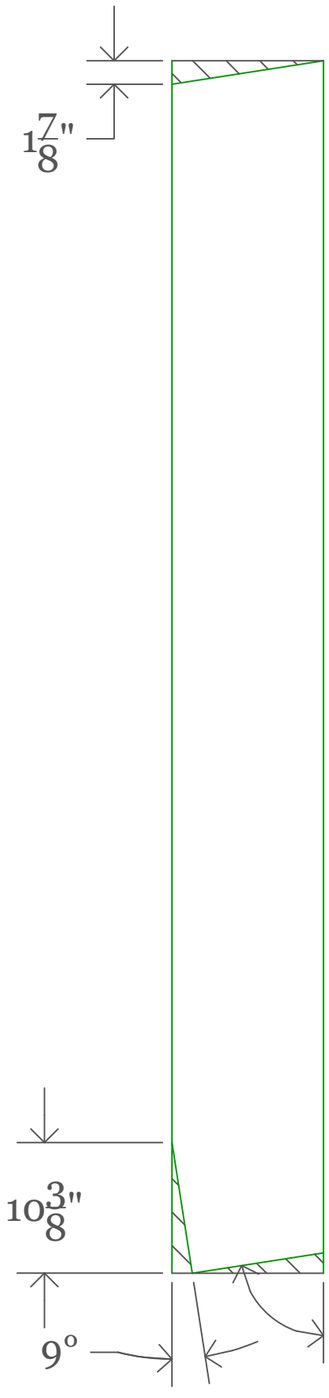

Tongue Ramp ***Top View***

Build 1 Scale 1" = 1'-0"

COLLEGE OF FINE ARTS
School of Theatre Film & Television

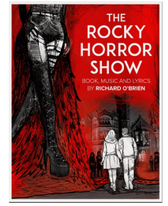

LINE STYLE KEY

STEEL	FOAM	RIGGING	MOULD	MISC.	
2x4	1X	2x	1/4"	1/2"	3/4"

GENERAL NOTES:

Stringer angles are as seen. Cut two for each side. Should be cut from a 2x12x8 piece.

Ask R. Baheshone if you have any questions.

Scenic Designer:
Irene Nguyen

Technical Director:
Anna Fountain


Drafted By:
Riley Baheshone


Date:
08/17/2026


Venue:
Marroney Theatre

Unit Name:
Tongue Ramp

PLATE

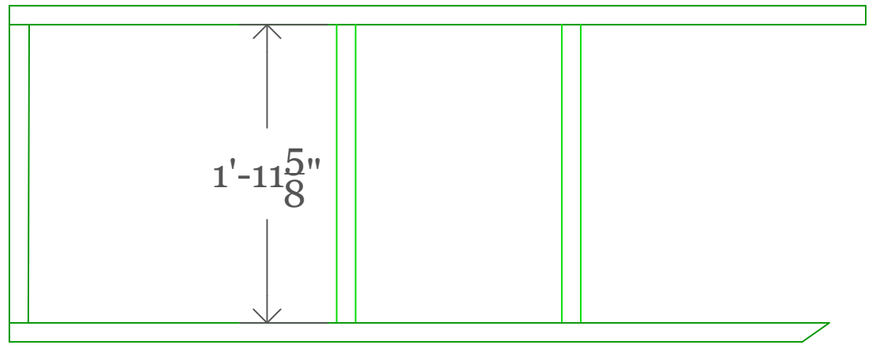

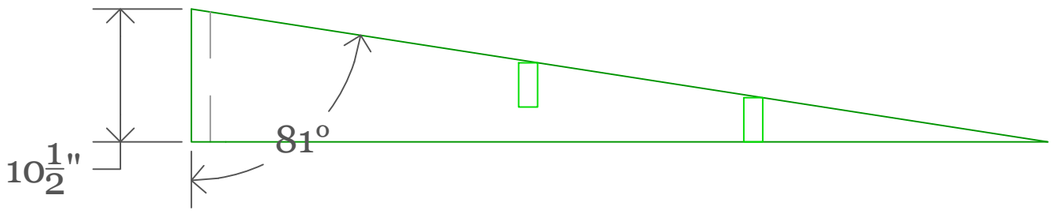

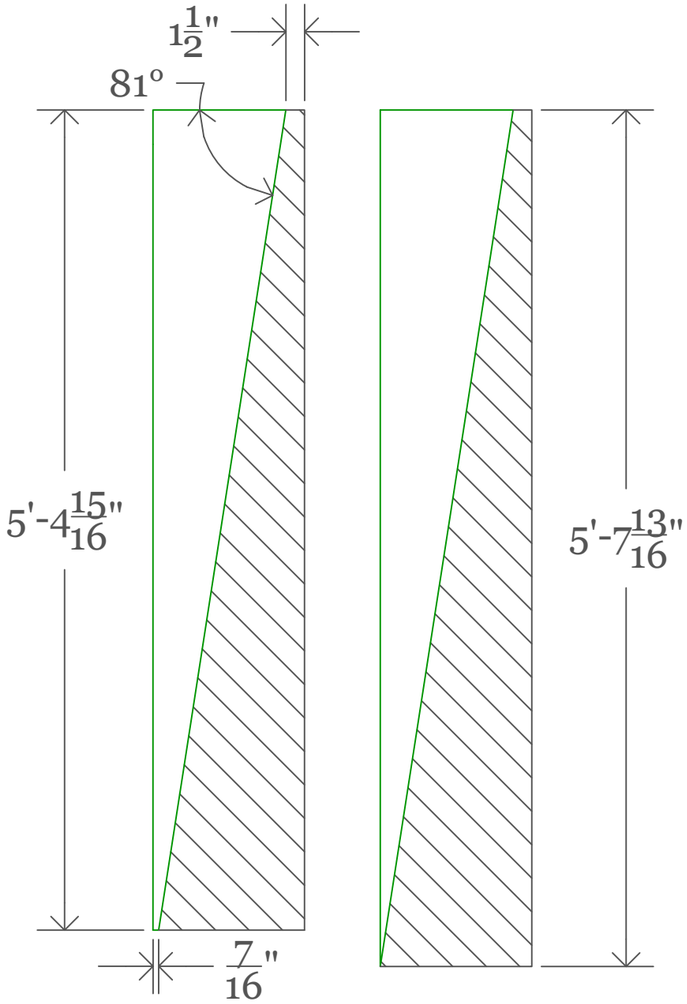

Tongue Ramp *Top View*

Build 1 Scale 1" = 1'-0"

COLLEGE OF FINE ARTS
School of Theatre Film & Television



LINE STYLE KEY

STEEL	FOAM	RIGGING	MOULD	MISC.

2x4	1X	2x	1/4"	1/2"	3/4"

GENERAL NOTES:

Stringer angles are as seen. Cut two for each side. Should be cut from a 2x12x8 piece.

Ask R. Baheshone if you have any questions.

Scenic Designer: Irene Nguyen

Technical Director: Anna Fountain

Drafted By: Riley Baheshone


Date: 08/17/2026

Venue: Marroney Theatre

Unit Name: Tongue Ramp

PLATE

6 of 7

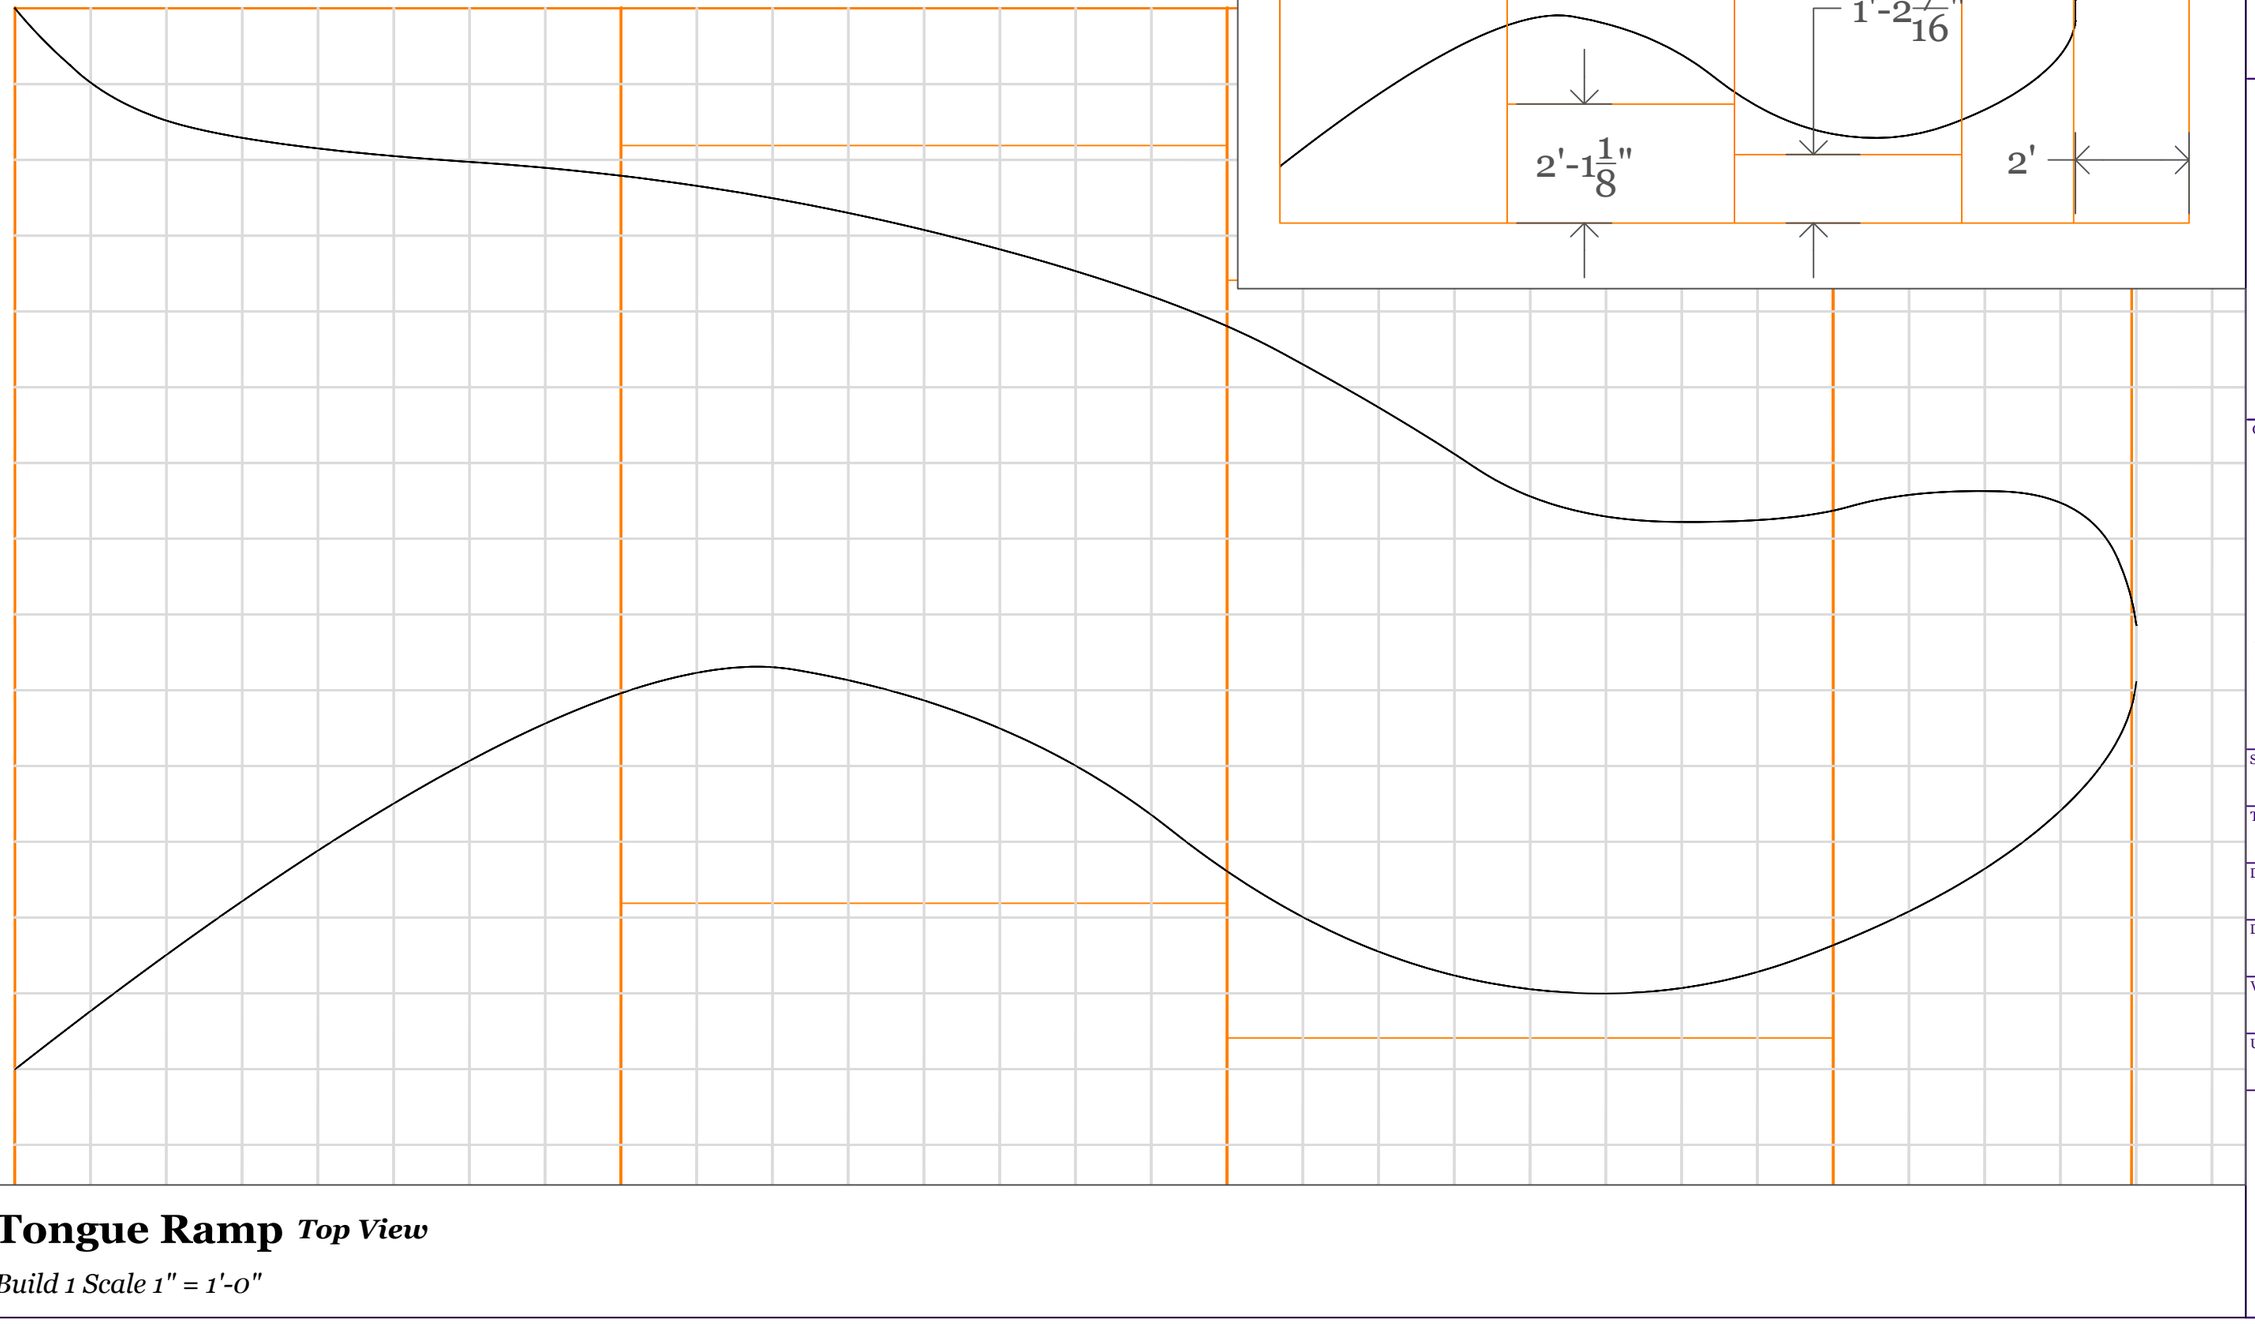

Tongue Ramp *Top View*

Build 1 Scale 1" = 1'-0"

COLLEGE OF FINE ARTS
School of Theatre Film & Television



LINE STYLE KEY

2x4	1X	2x	1/4"	1/2"	3/4"

STEEL
FOAM
RIGGING
MOULD
MISC.

GENERAL NOTES:

Drafted on a 6"x6" grid. All sheets are 4x8, the horizontal lines are suggested cut off.

Ask R. Baheshone if you have any questions.

Scenic Designer:
Irene Nguyen

Technical Director:
Anna Fountain

Drafted By:
Riley Baheshone

Date:
08/17/2026

Venue:
Marroney Theatre

Unit Name:
Tongue Ramp

PLATE

7 of 7